


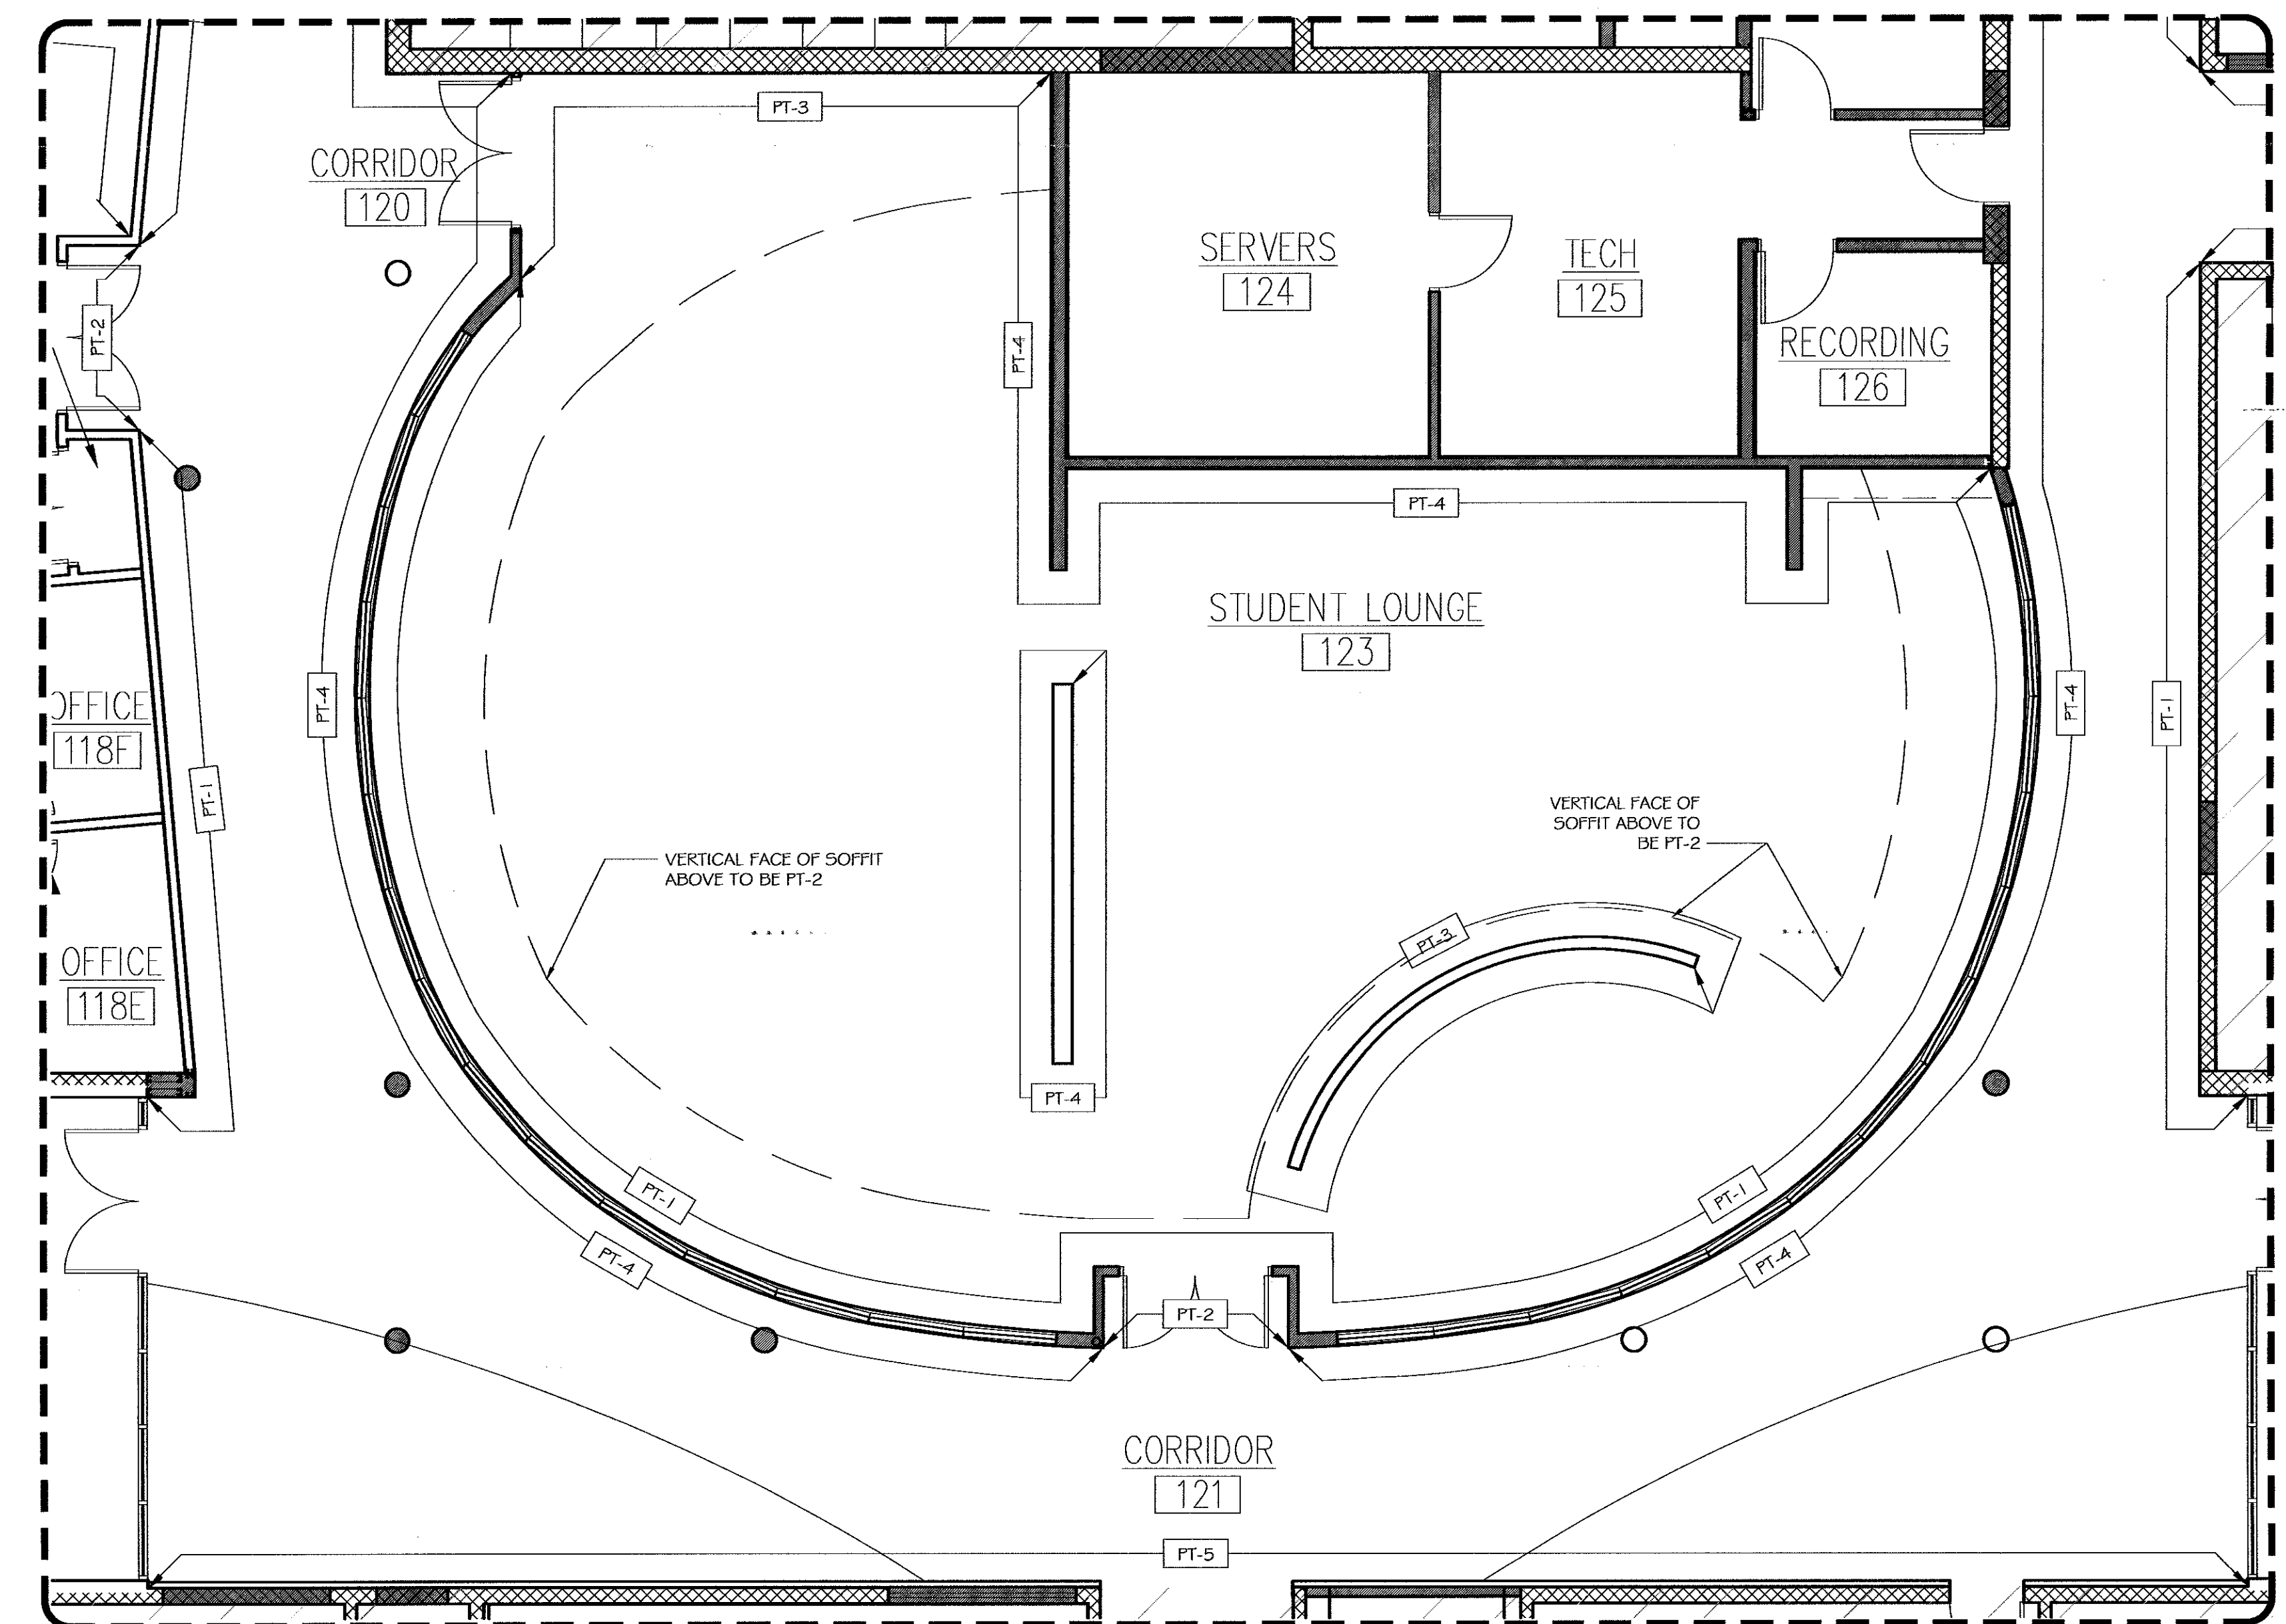


1 AREA B PAINT FINISH PLAN
 ID2.3G ID2.7G SCALE: 3/16" = 1'-0"




2 AREA C PAINT FINISH PLAN
 ID2.3G ID2.7G SCALE: 3/16" = 1'-0"

NOTE: SEE FINISH SCHEDULE ON ID2.1 G FOR GENERAL PAINT LOCATIONS

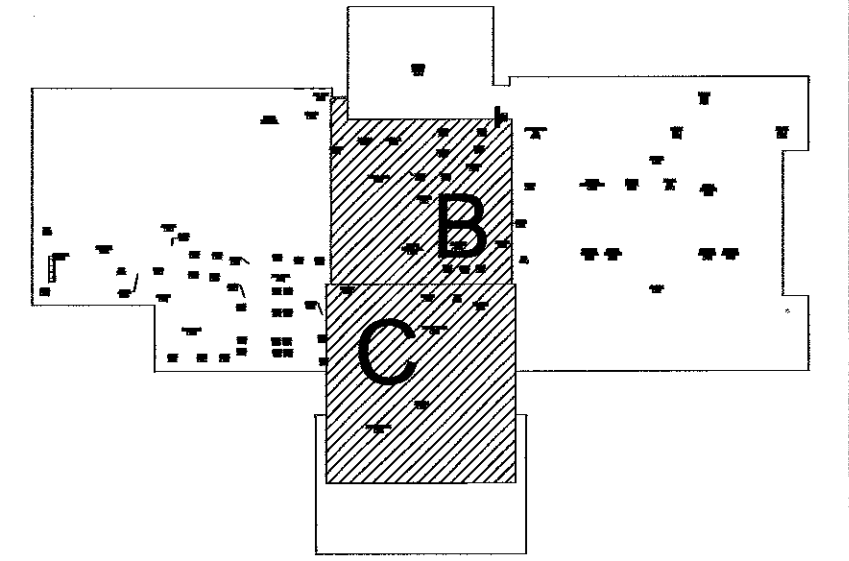

Date: MAY. 11, 2010

REVISIONS	
NO.	DATE

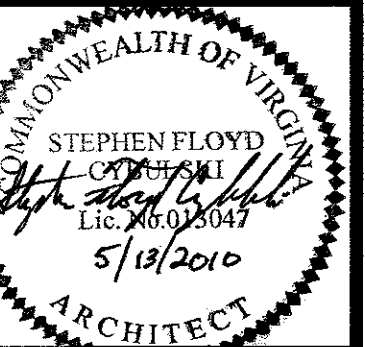

KSA

Interior Design
 P.O. Box 2150
 Glen Allen, VA 23058
 p: 804.527.0131
 f: 804.527.0623
 ksa@interiordesign.com

Sheet
ID2.7G

File Number
 09004-GLENN-SHT-CDS